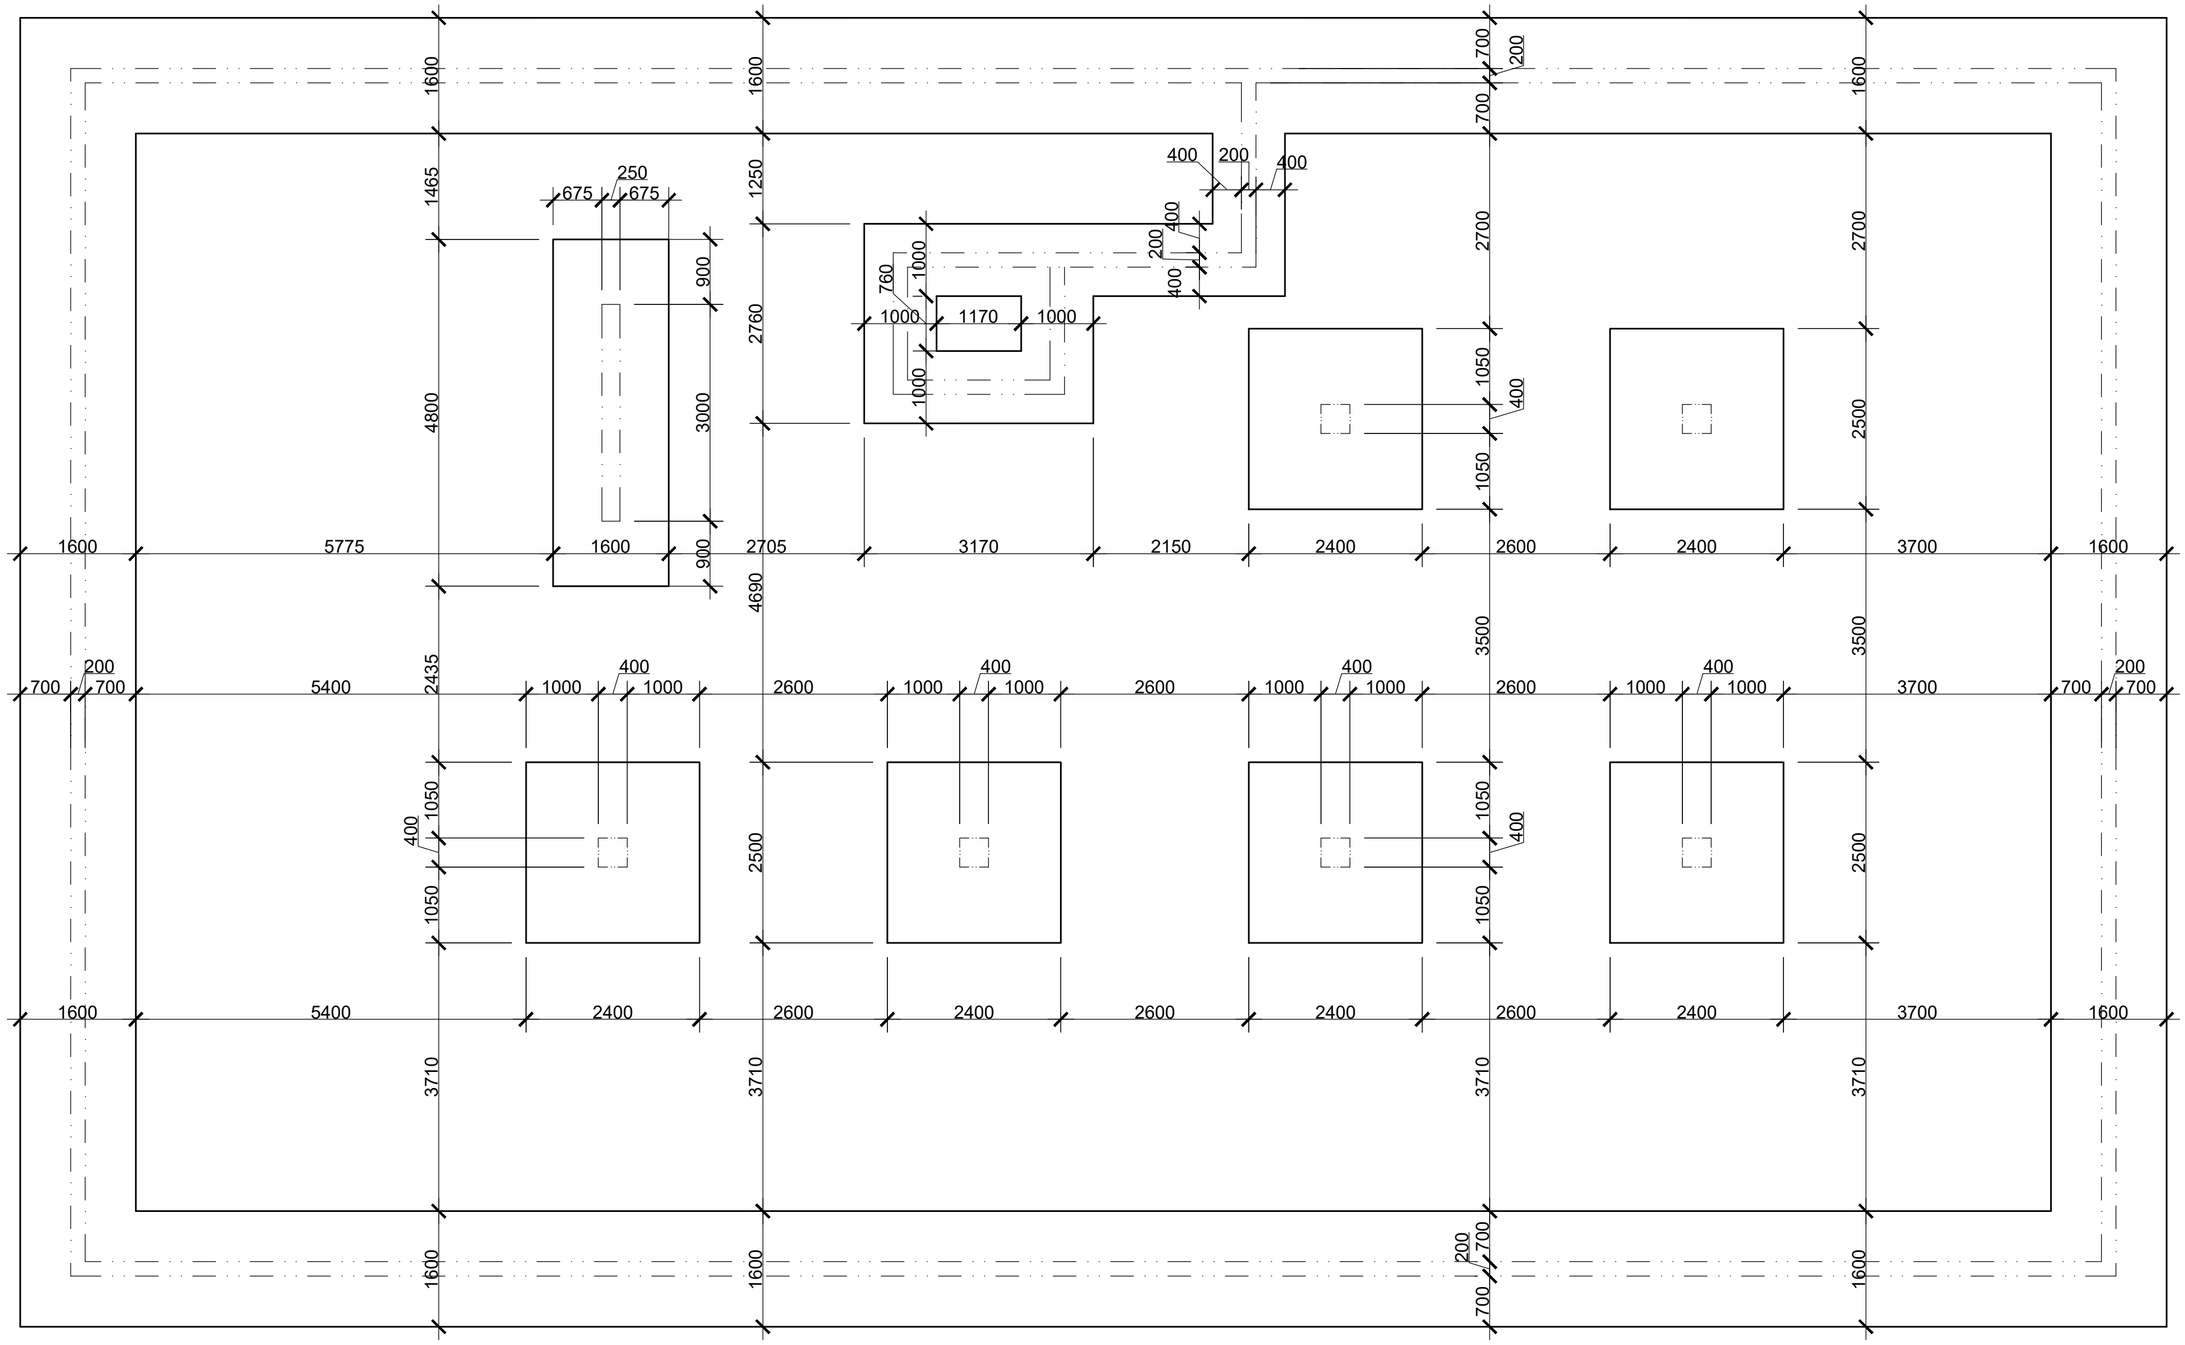

Designed by:	Supervisor:	Czech Technical University
Madina Zharas	Ing. Jan Salak, CSc.	
Drawing: FOUNDATION PLAN		1:50
Project: BACHELOR THESIS - OFFICE BUILDING		2018-2019