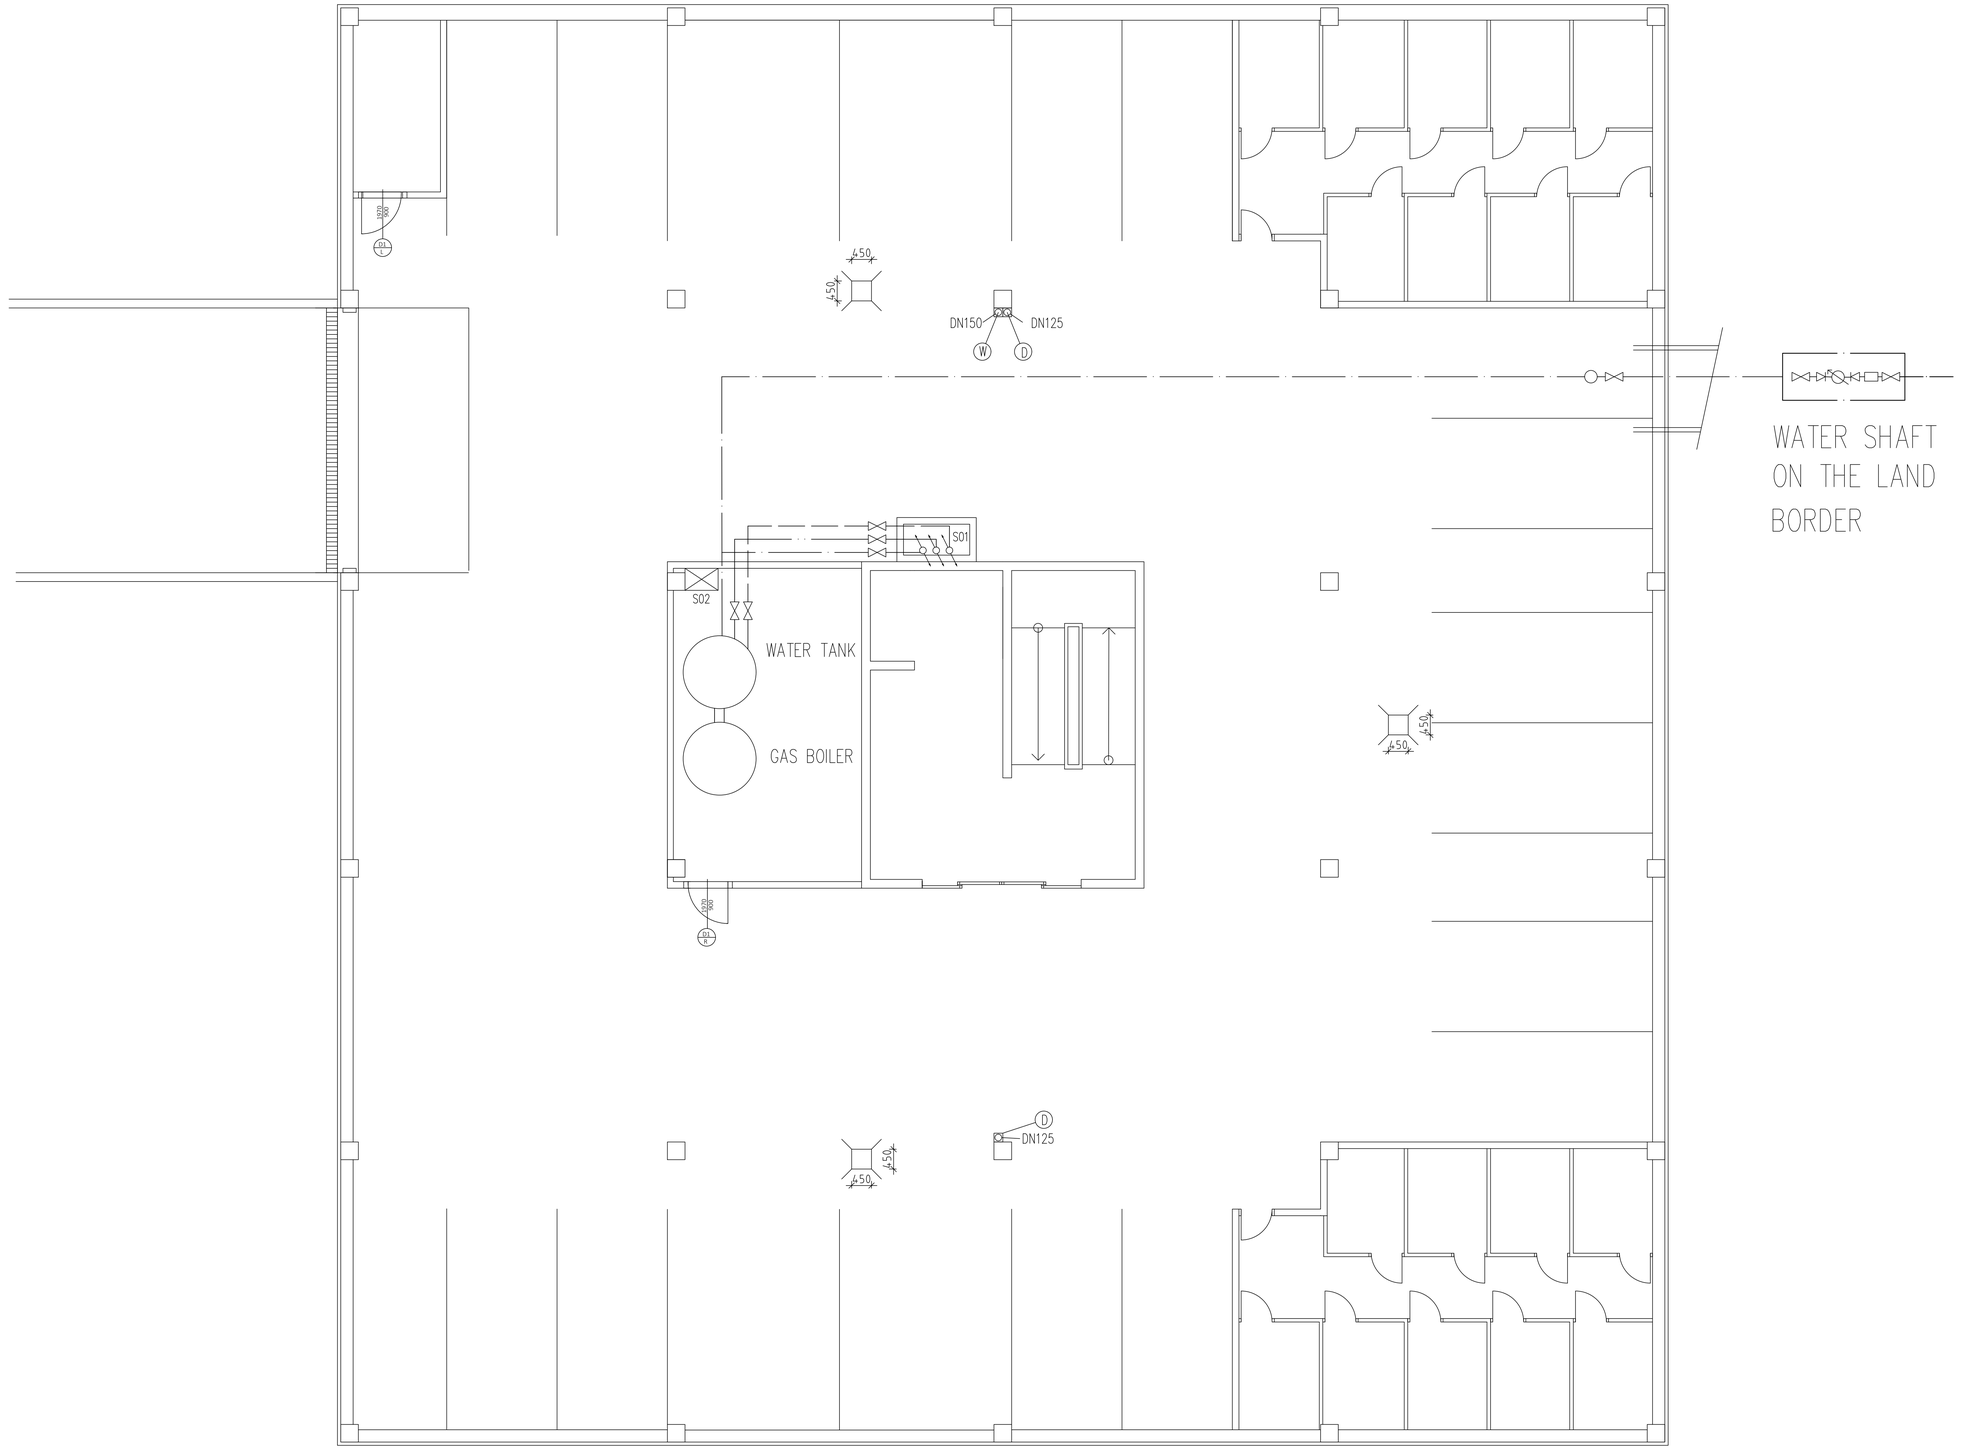

LEGEND :

- HOT WATER
- CIRCULATED WATER
- COLD WATER
- WASTE WATER
- RETURN WATER
- SUPPLY WATER
- SHUT OFF VALVE
- WATER METER
- S01 MIAN SHAFT
- S02 SHAFT(VENTILATION AND CHIMNEY)
- DN PIPE DIAMETER
- (D) RAIN DRAINAGE
- (W) BATHROOM WASTE DRAINAGE

Designed by:	Checked by:	Czech Technical University
Bashar Alachkar	Ing.Pavla Dvorakova, Ph.D.	
Drawing: Underground Water supply		1:150
Subject: 124BPRO - Bachelor Project		2019-2020