PRODUCED BY AN AUTODESK STUDENT VERSION

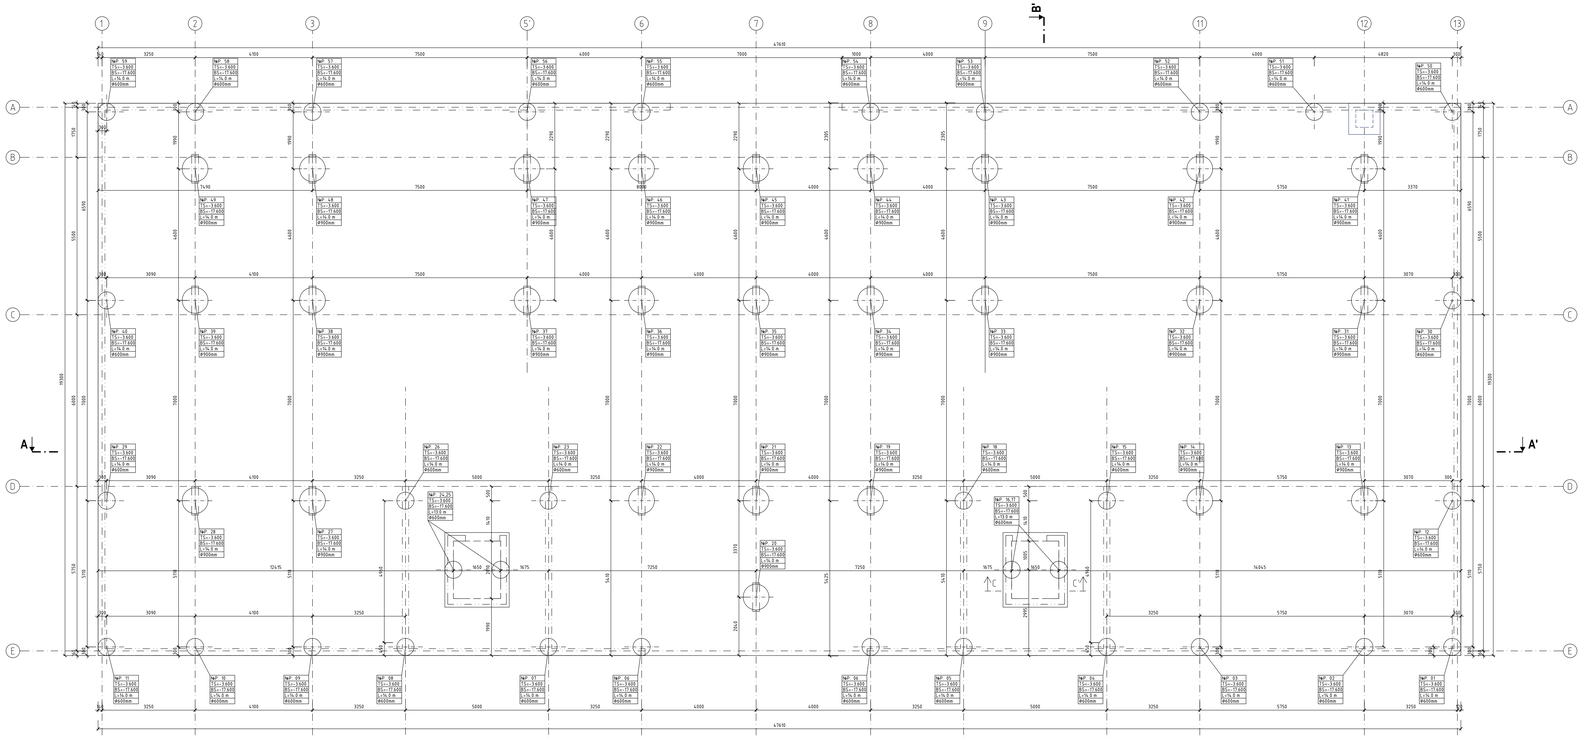

SECTION A-A'

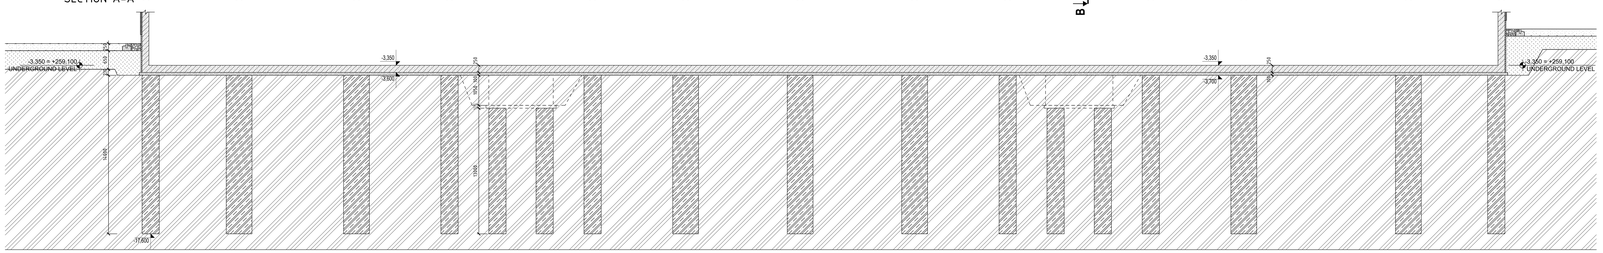

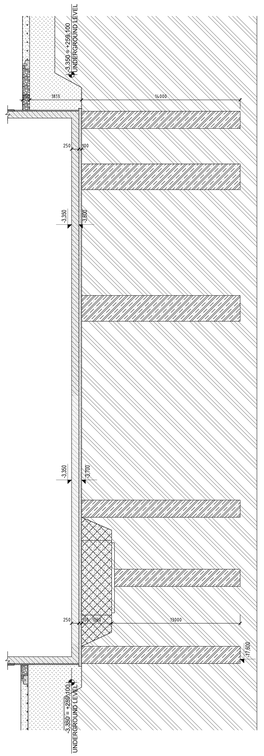

SECTION B-B'

SECTION C-C'

1:30

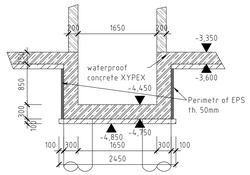

LEGEND:

- WATERPROOF REINFORCED CONCRETE
- REINFORCED CONCRETE
- EPS THERMAL INSULATION
- MINERAL WOOL THERMAL INSULATION
- GROUND TERRAIN
- GRAVEL
- COMPACTED GRAVEL SAND
- COMPACTED MOUND
- VEGETATION

MATERIALS:

PILES: CONCRETE - C25/30, XC2, XA1, D_{max}=22, CL 0.4, S4
STEEL - B500B

±0,000 = +262,450 BpV

DESIGNED BY: DAYANA MURATOVA	SUPERVISOR: Ing. MALILA NOORI, Ph.D.	CZECH TECHNICAL UNIVERSITY IN PRAGUE
PART: FOUNDATION	CONSULTED WITH: Ing. JAN SALÁK, CSc.	
SUBJECT: 124BPRO - BACHELOR PROJECT		
OBJECT: RESIDENTIAL BUILDING	SCALE: 1:50	
	DATE: 05/2020	
DRAWING: PILE FOUNDATION	DRAWING N: 1	

PRODUCED BY AN AUTODESK STUDENT VERSION
PRODUCED BY AN AUTODESK STUDENT VERSION
PRODUCED BY AN AUTODESK STUDENT VERSION