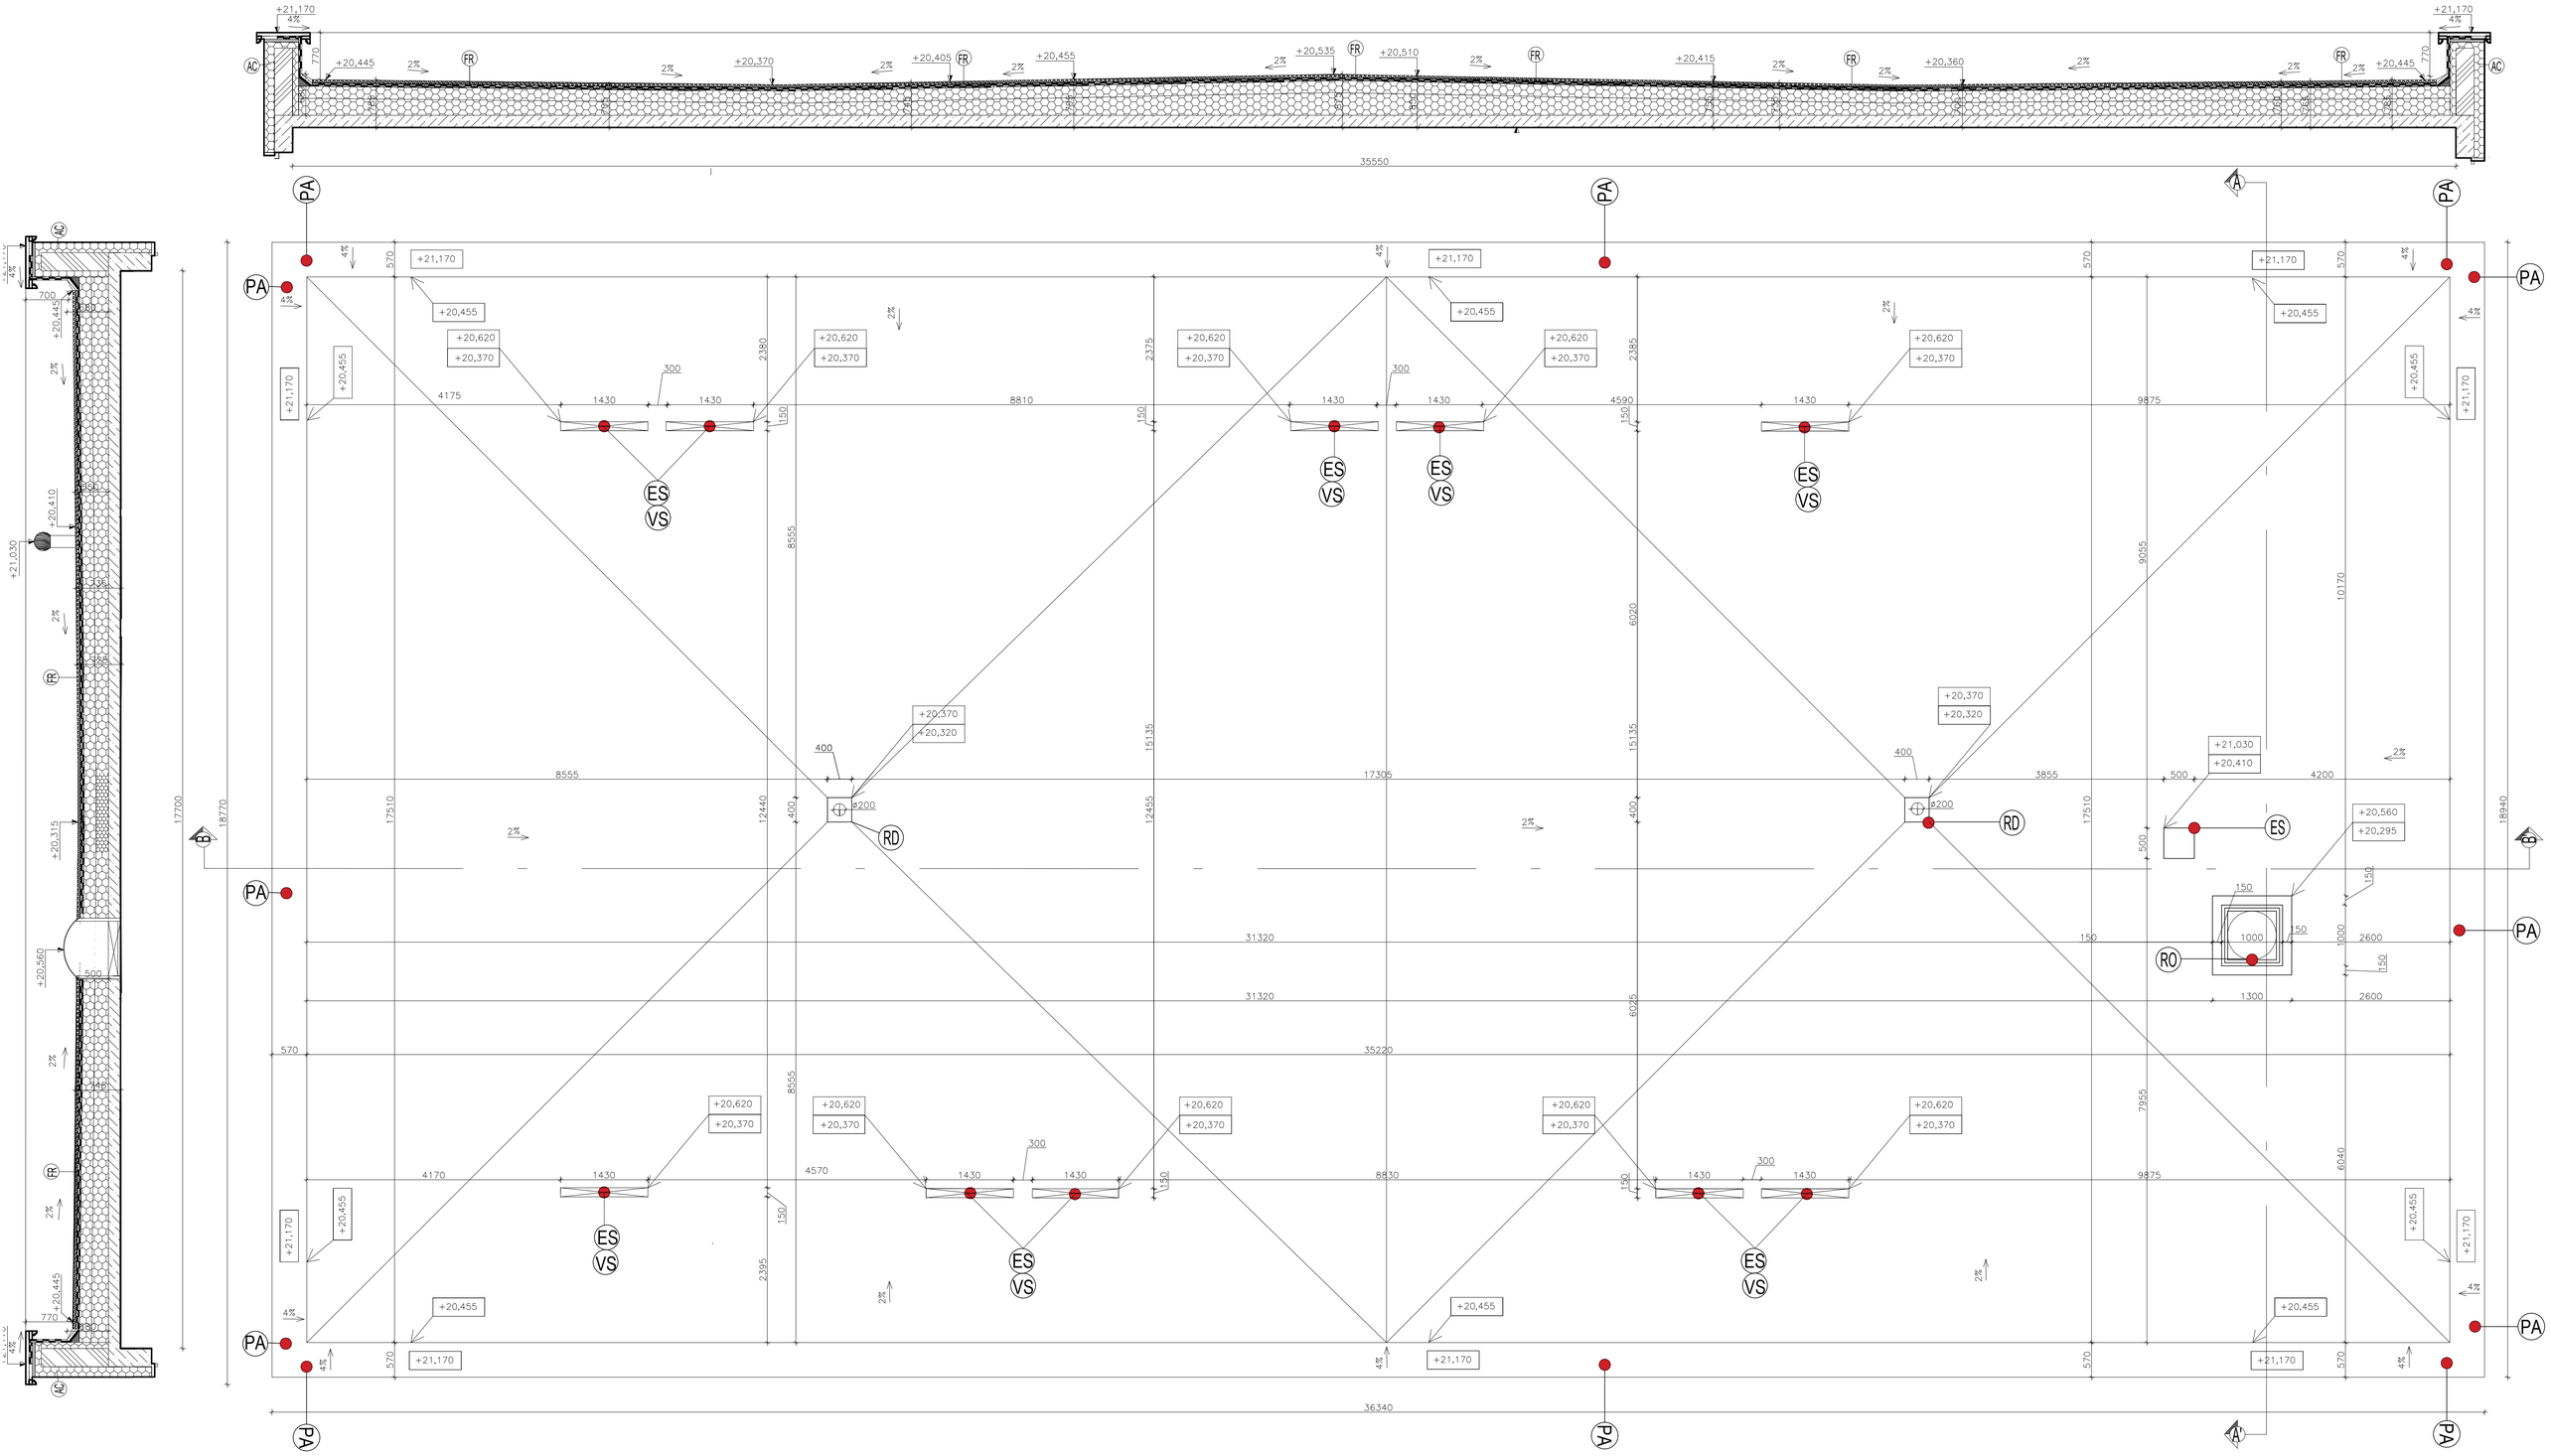

EXPLANATION OF THE SYMBOLS:

(RD) RAIN DRAINAGE SCUPPERS LORO-RAINSTAR®
ATTIC WITH EMERGENCY GLUE, THERE ARE TWO PIPE WITH DIAMETER OF 200 mm.

(VS) VENTILATION STACKS
-VIV 8/200 ; Ø 200mm
TOTAL COMPLETE OF THE HEAD 400mm

(PA) PARAPET OF THE ATTIC WITH
SLOPE OF 4%

(ES) EXHAUST STACK

(FR)

-WASHED RIVER GRAVEL FRACTION $\frac{16}{32}$
-FILTEK 300
-Elastek 40 (50) special Dekor
-XPS Styrodur® 3000 S
-EPS 200 Incline sloping layer
-PARABIT AL + V S35 vapor barrier
-Dekprimer asphalt pentration coating
DEKPRIMER is cold processable bituminous emulsion primer on concrete, .
-RC monolithic reinforced concrete slab. C40/50

±0,000 = 192,64 m ASL

DEVELOPED BY: Bc.M. Faeyz Yosufi	CONSULTED: doc. Ing. František Kulhánek CSc.	CONTROLLED: doc. Ing. František Kulhánek CSc.	ČVUT
DREW BY: Bc.M. Faeyz Yosufi	CUSTOMER: Faculty of Civil Engineerinf Czech technical University In Prague		
General Purpose:		PARE:	
Multifunctional building			
Attachment name: **Roof Structure**		Format:	8XA4
		Date:	13.10.2019
		Purpose	building permit
		Archive Issues	------
		Scale. 1:50	Drawing No. 09