PRODUCED BY AN AUTODESK STUDENT VERSION

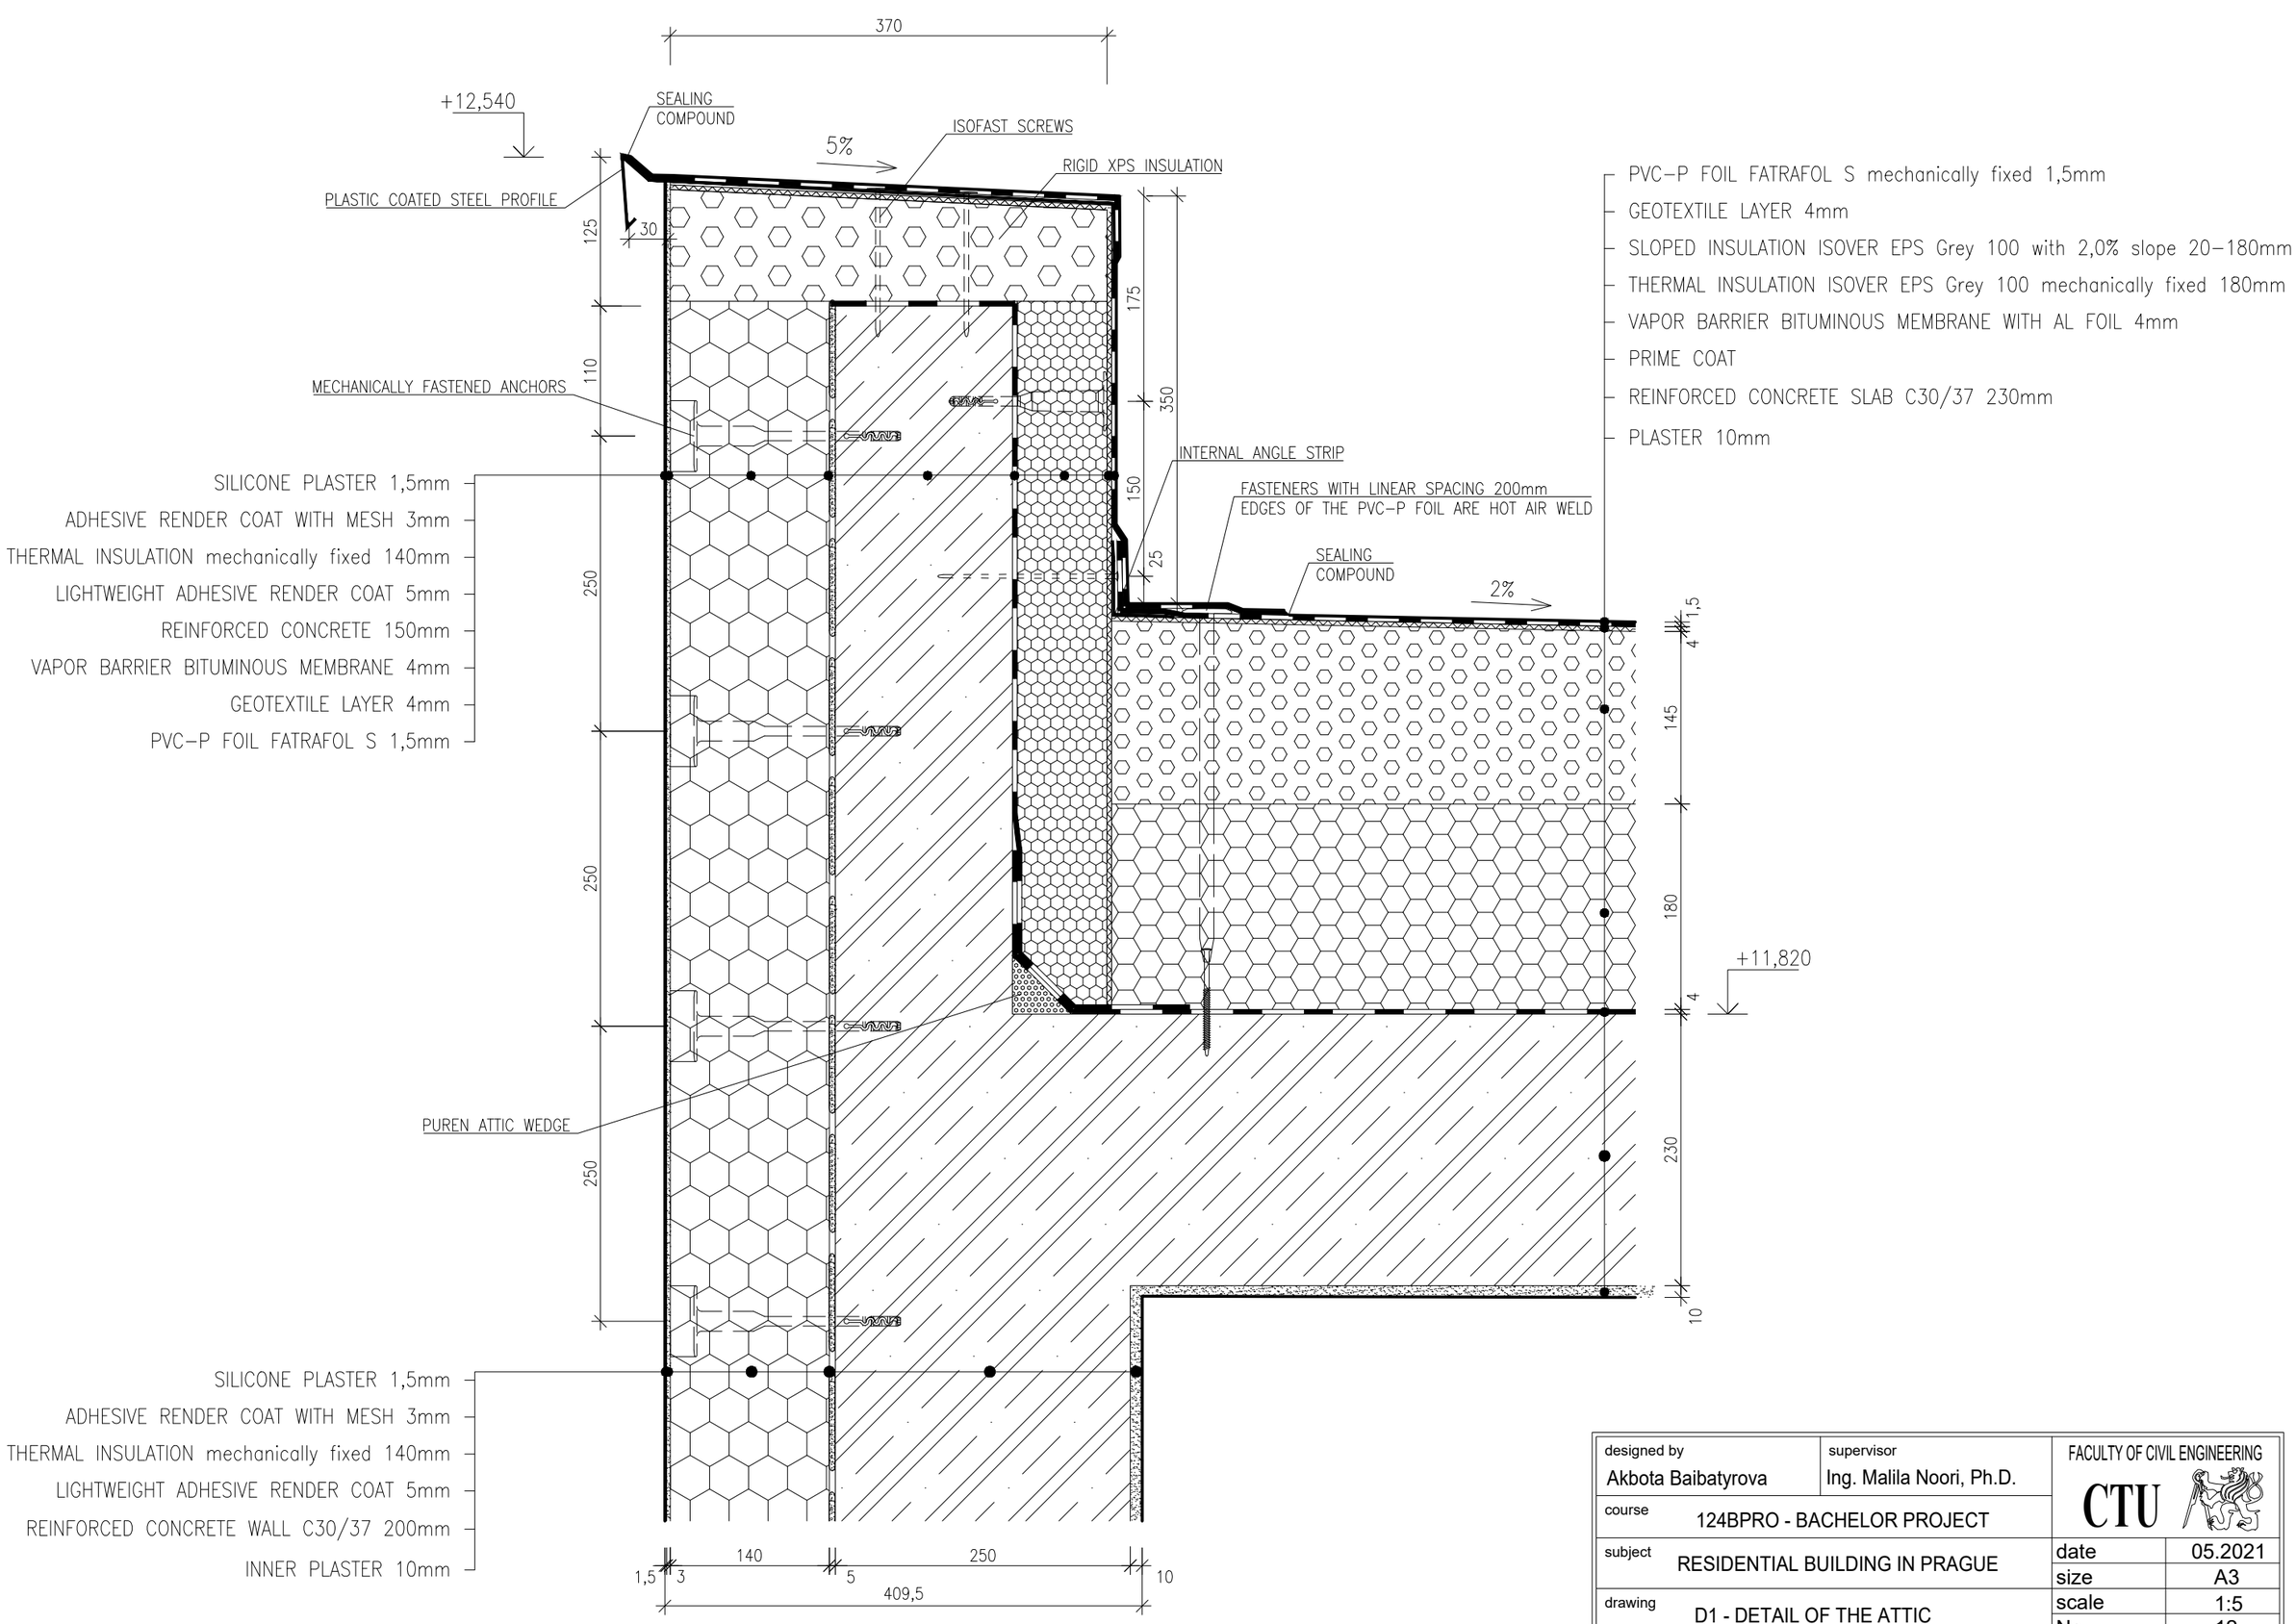

designed by: Akbota Baibatyrova	supervisor: Ing. Malila Noori, Ph.D.	FACULTY OF CIVIL ENGINEERING CTU	
course: 124BPRO - BACHELOR PROJECT			
subject: RESIDENTIAL BUILDING IN PRAGUE		date	05.2021
		size	A3
drawing: D1 - DETAIL OF THE ATTIC		scale	1:5
		No	12

PRODUCED BY AN AUTODESK STUDENT VERSION
PRODUCED BY AN AUTODESK STUDENT VERSION
PRODUCED BY AN AUTODESK STUDENT VERSION