PRODUCED BY AN AUTODESK STUDENT VERSION

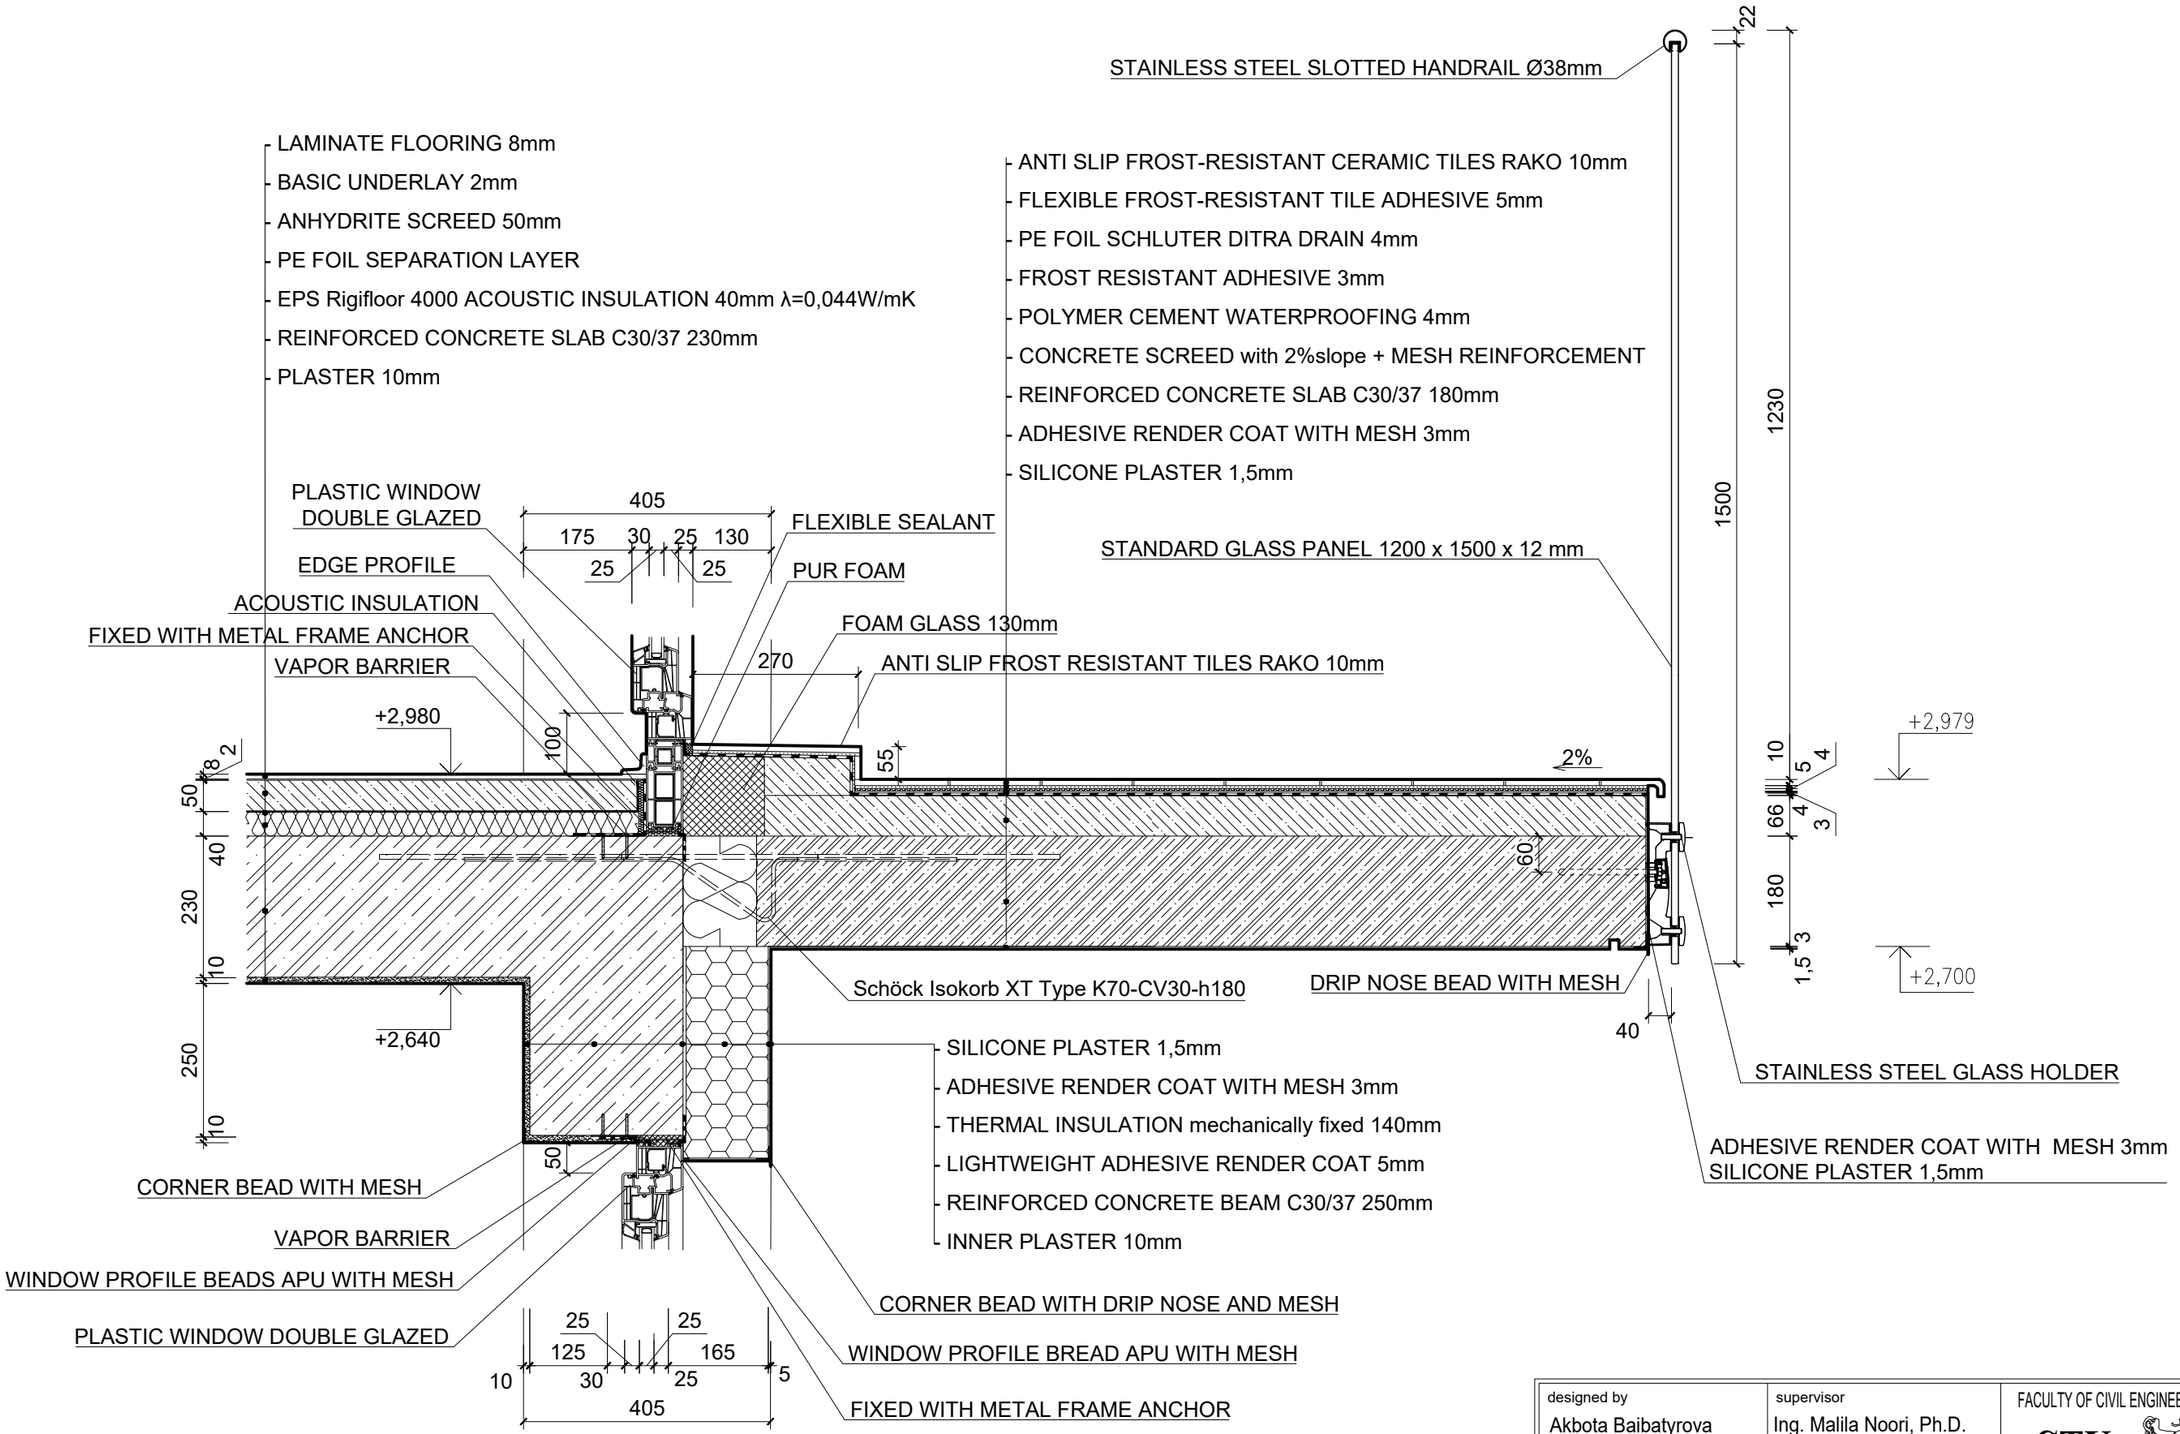

designed by	supervisor	FACULTY OF CIVIL ENGINEERING
Akbota Baibatyrova	Ing. Malila Noori, Ph.D.	CTU
course	124BPRO - BACHELOR PROJECT	
subject	RESIDENTIAL BUILDING IN PRAGUE	date 05.2021
		size A3
drawing	D2 - DETAIL OF THE BALCONY AND WINDOW	scale 1:10
		No 13

PRODUCED BY AN AUTODESK STUDENT VERSION
PRODUCED BY AN AUTODESK STUDENT VERSION
PRODUCED BY AN AUTODESK STUDENT VERSION