PRODUCED BY AN AUTODESK STUDENT VERSION

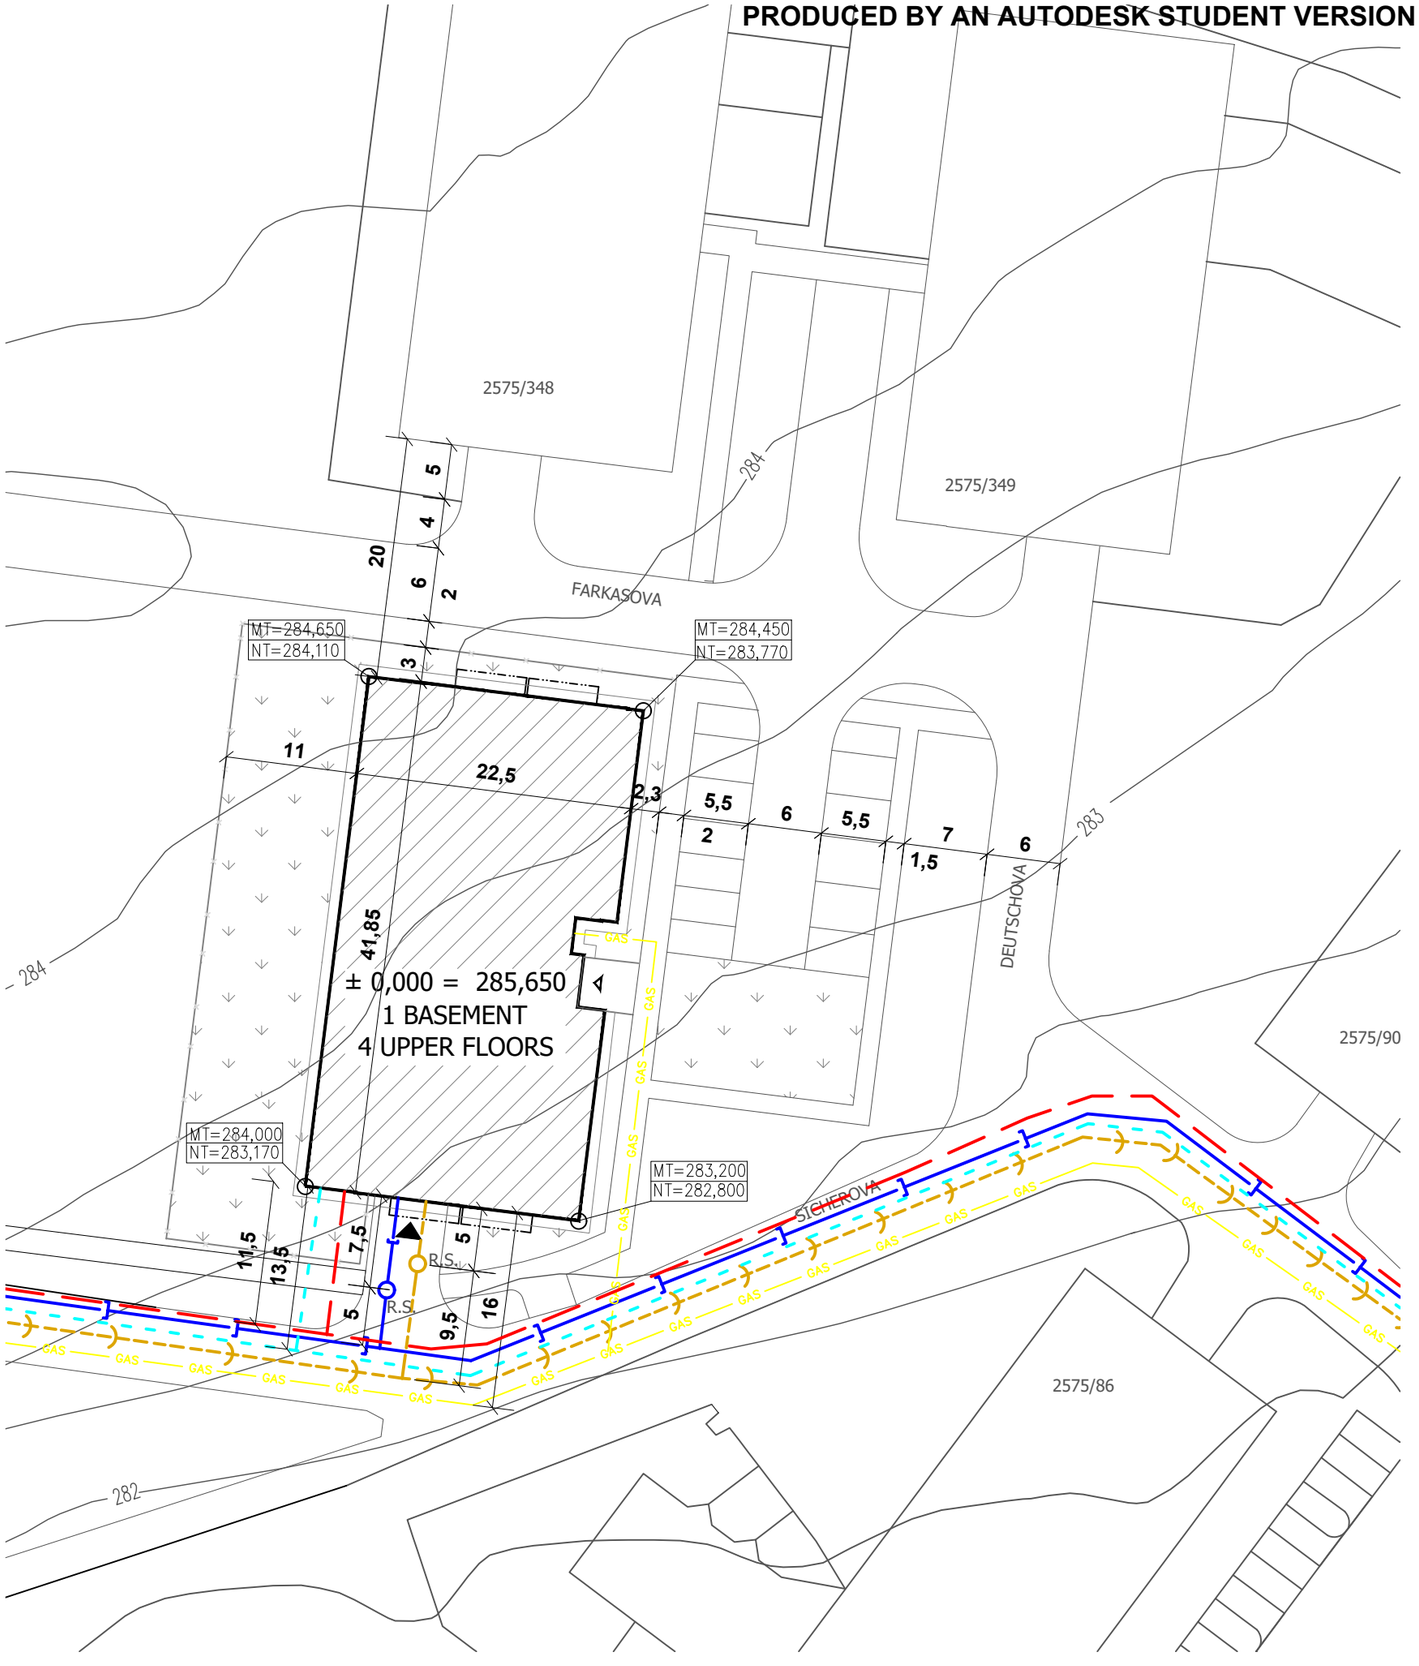

LEGEND:

- SELECTED BUILDING PERIMETER
- FENCE
- LAWN
- FOUL WATER SEWER
- SURFACE WATER SEWER
- WATER SUPPLY
- GAS SUPPLY
- ELECTRICITY

N

±0,000 = 285,650 m a.s.l.

designed by: A. Baibatyrova	supervisor: Ing. Malila Noori, Ph.D.	study year: 2020 / 2021	FACULTY OF CIVIL ENGINEERING CTU
course: 124BPRO - BACHELOR PROJECT			
subject: RESIDENTIAL BUILDING IN PRAGUE		date	05.2021
		size	A3
drawing: SITUATION		scale	1:500
		No	1

PRODUCED BY AN AUTODESK STUDENT VERSION

PRODUCED BY AN AUTODESK STUDENT VERSION